# REVISION CLOUD NO. 3

09/09/15

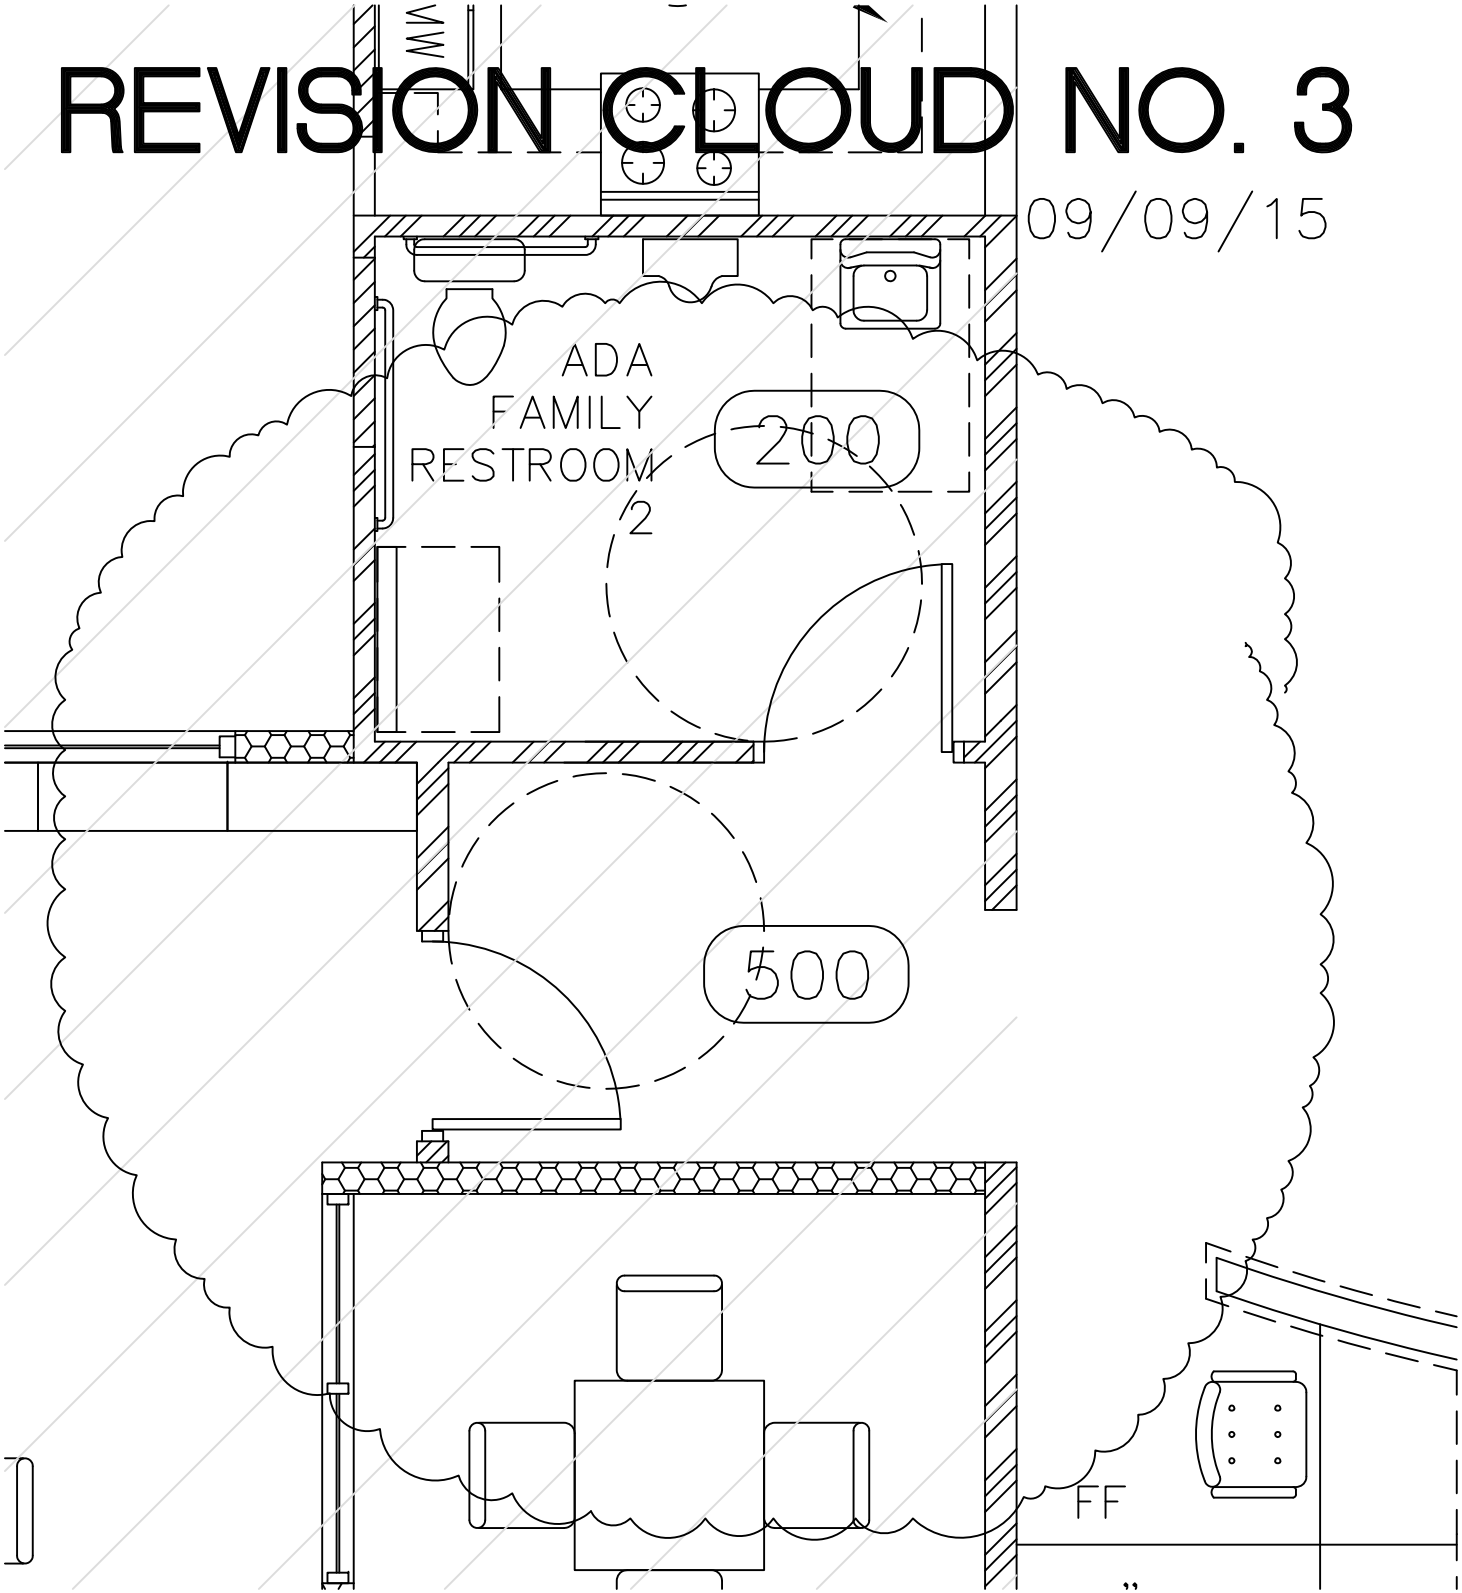

# REVISION CLOUD NO. 4

09/09/15

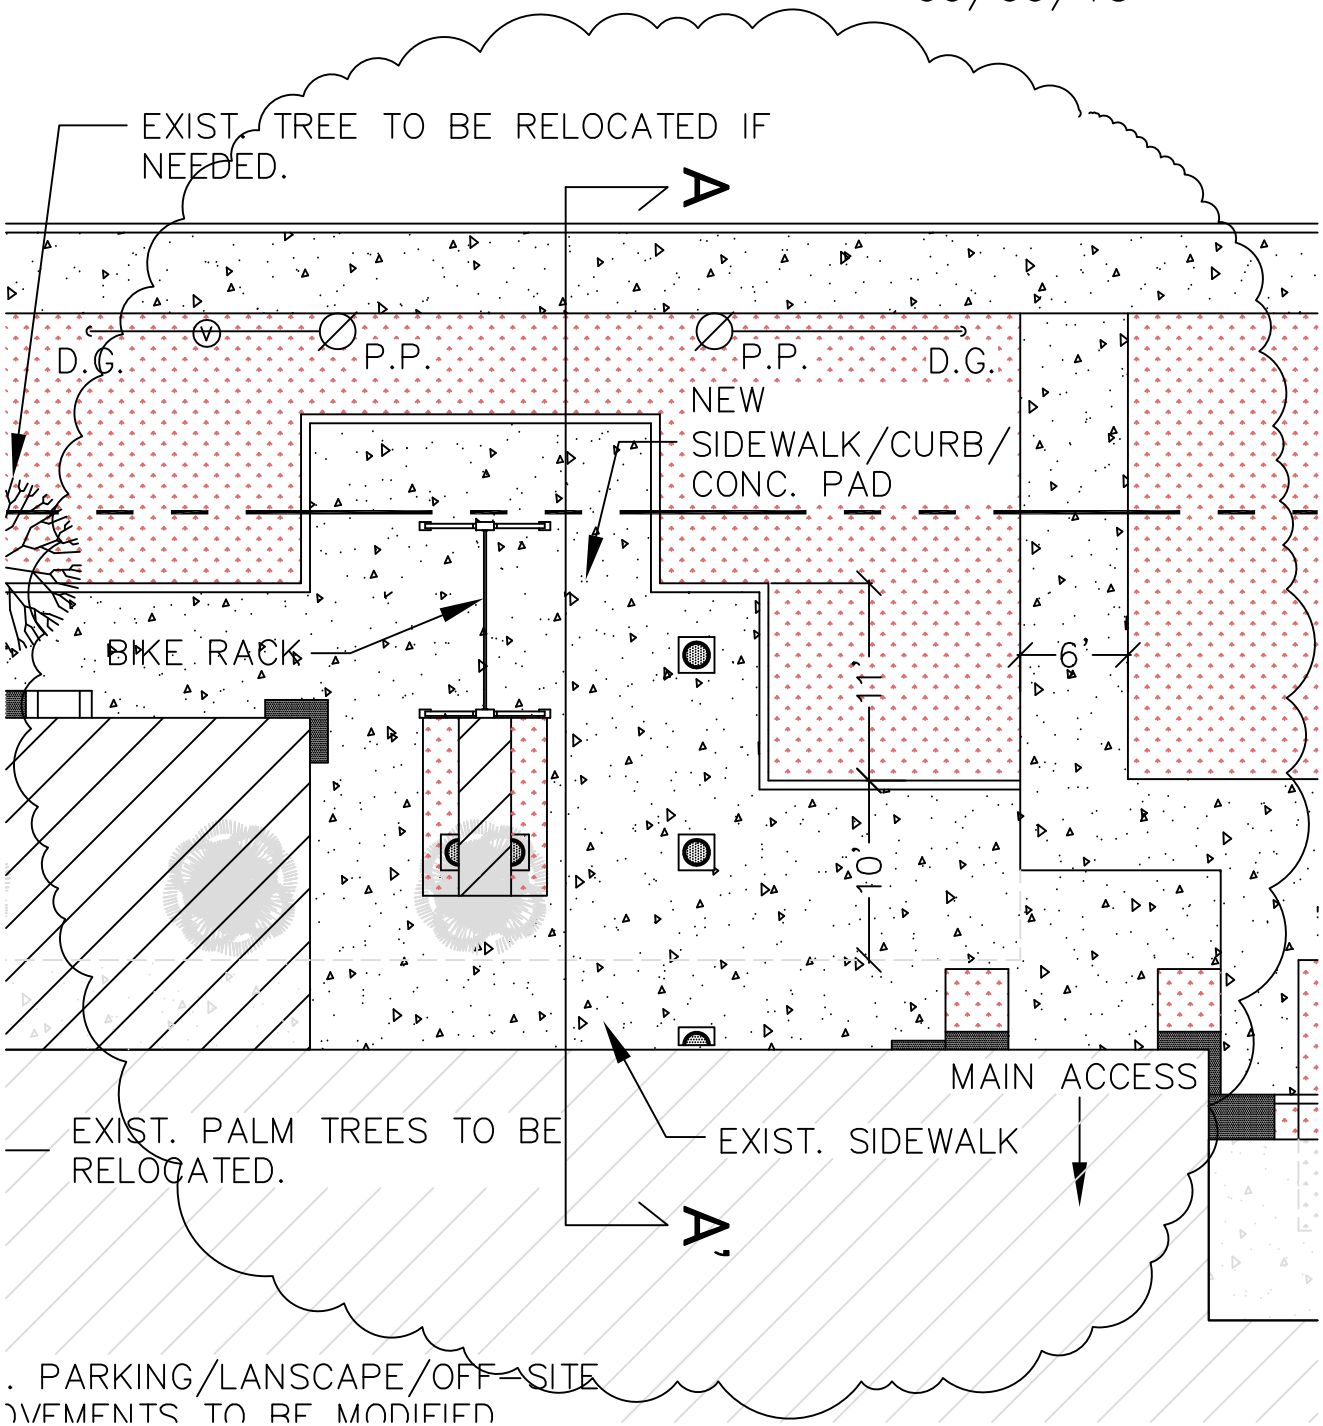

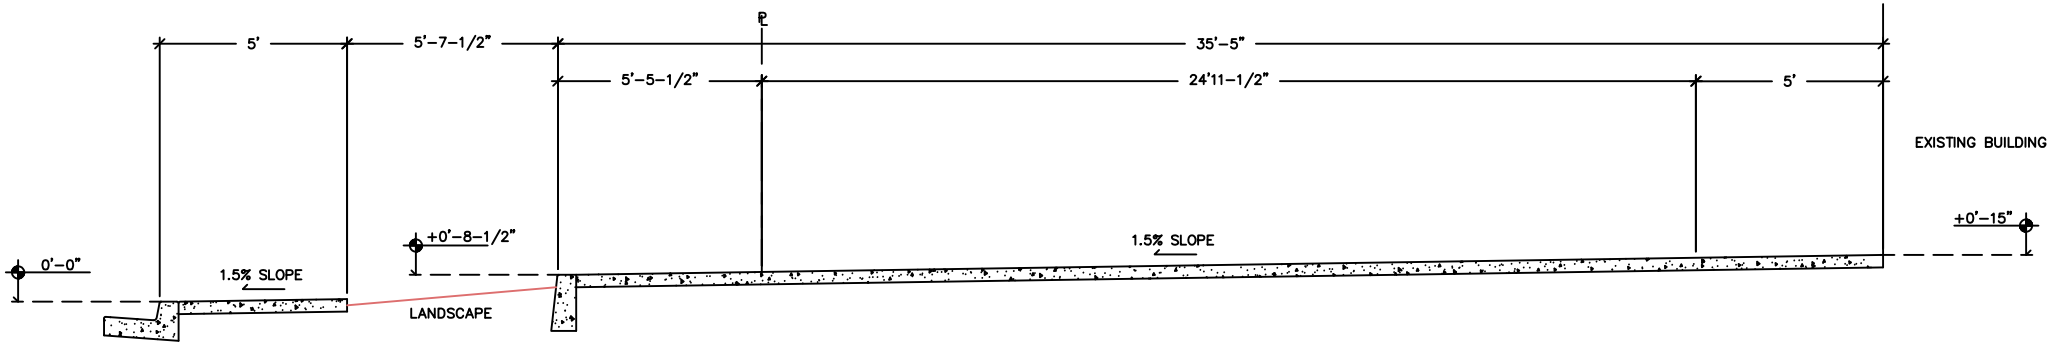


NOTE: CONTRACTOR TO VERIFY ELEVATION

# CROSS SECTION A-A'